OUTDOOR ROOM

BERMED SEATING

N.E. GATE

SOFTBALL

PRACTICE FIELD

SOCCER

BERMED SEATING

GRANDSTAND

S.E. GATE

BATTING CAGE

BATTING CAGE

BASEBALL

TRACK

310

50'

10'

100'

EAST-WEST SCHEME

SCALE: 1:250

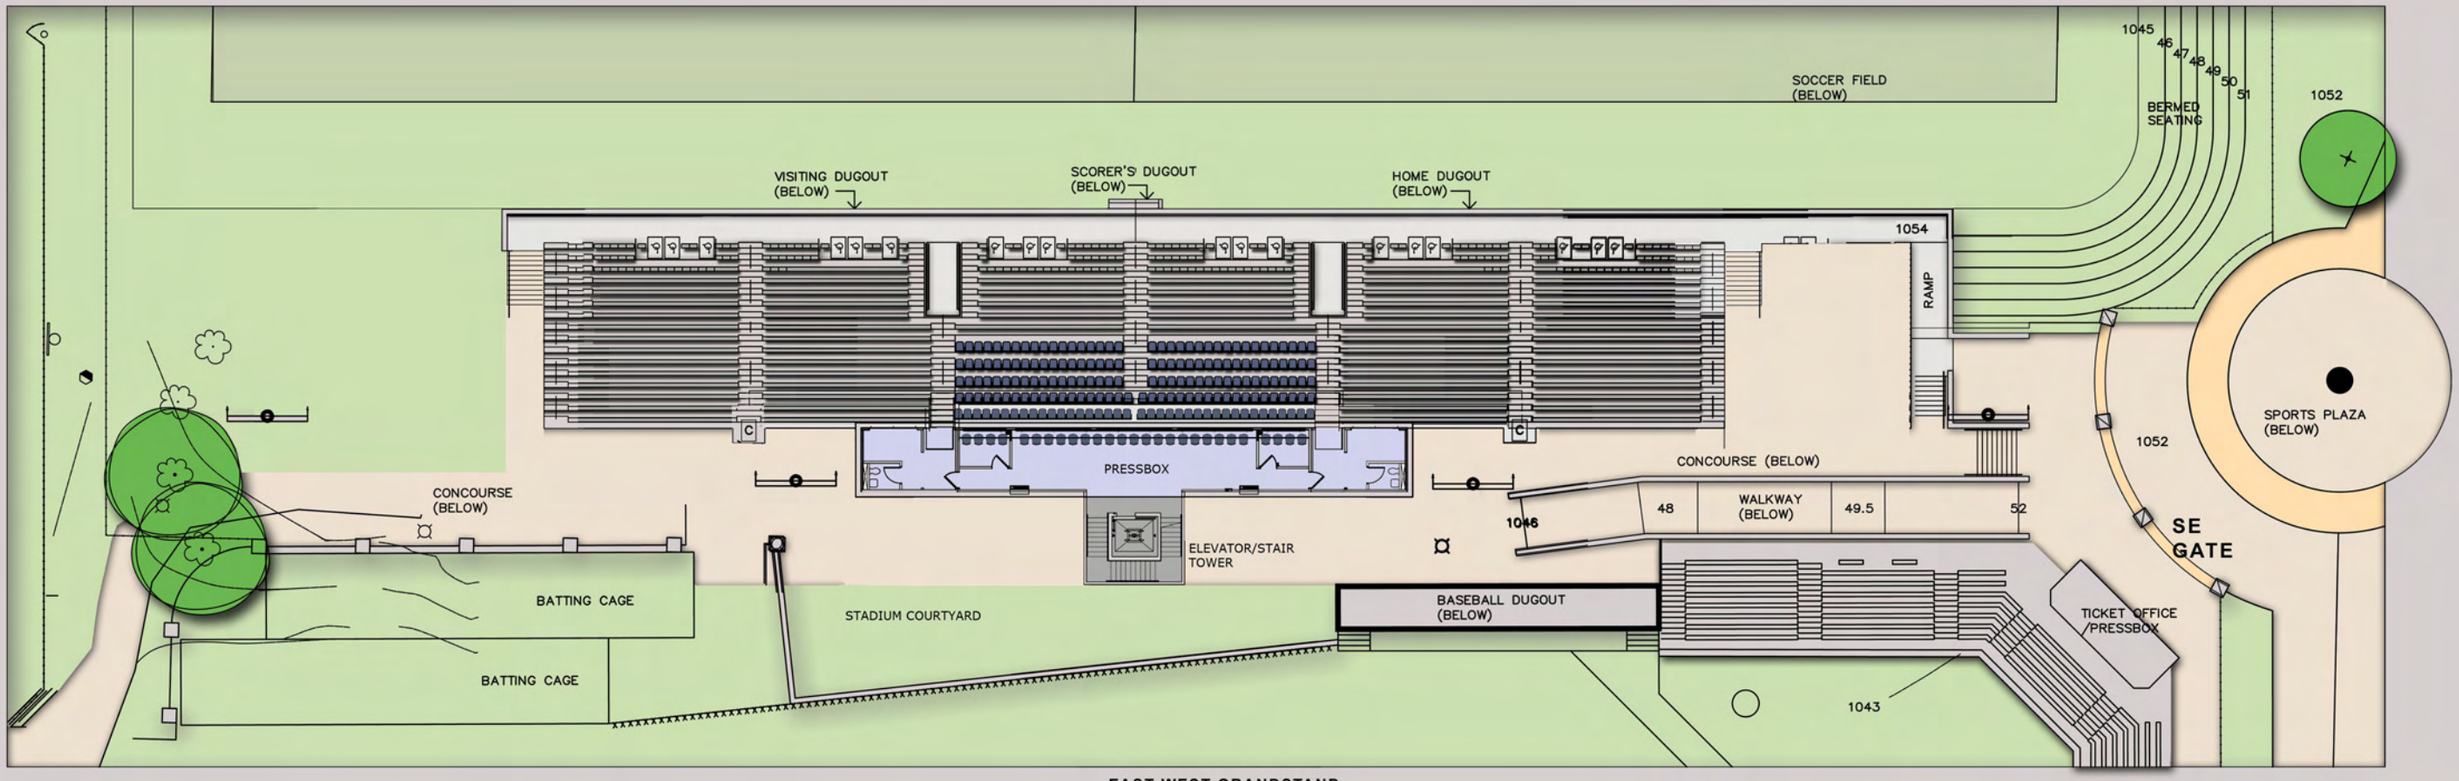

EAST-WEST GRANDSTAND
SEATING LEVEL PLAN
SCALE: 3/32"= 1'-0"

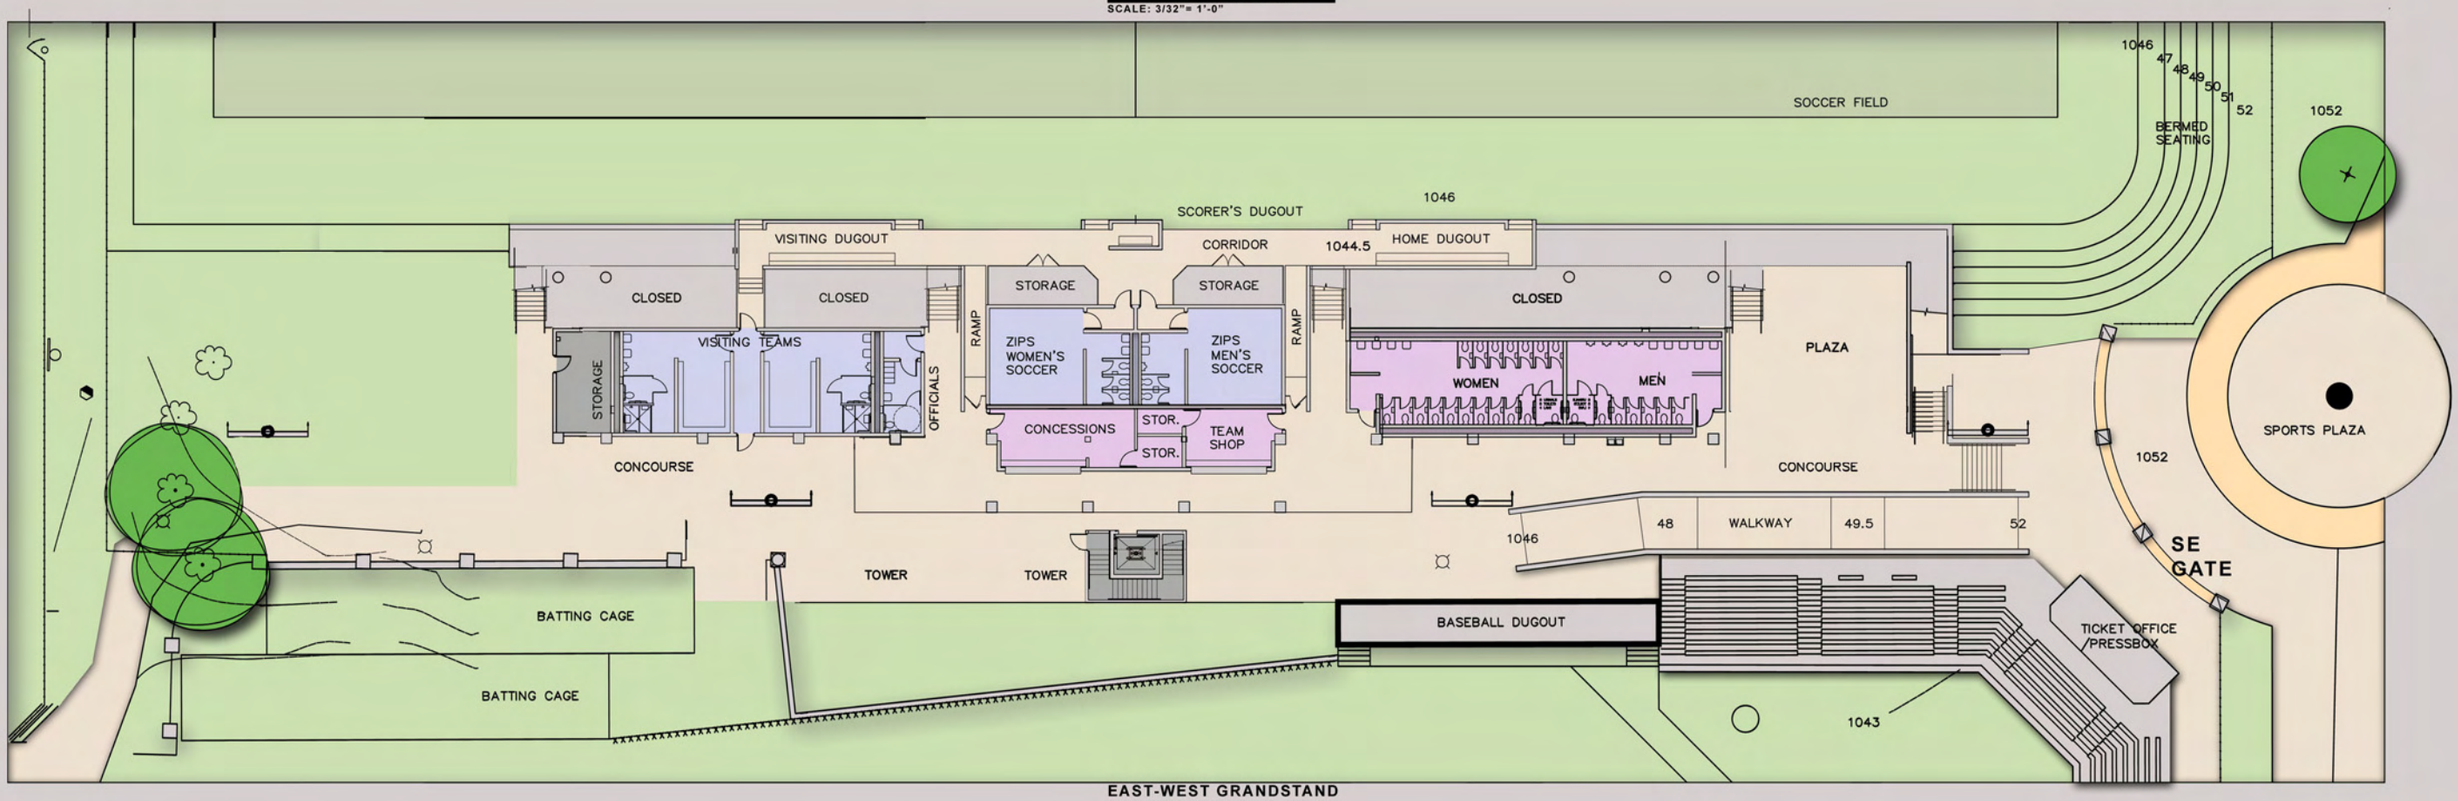

EAST-WEST GRANDSTAND
CONCOURSE LEVEL PLAN
SCALE: 3/32"= 1'-0"

AKRON SOCCER

UNIVERSITY OF AKRON | SOCCER STADIUM MASTER PLAN | OCTOBER 2009

OSPORTS

UNIVERSITY OF AKRON | SOCCER STADIUM MASTER PLAN | OCTOBER 2009